NOTES :

1. ALL DIMENSIONS SHALL BE VERIFIED IN FIELD PRIOR TO FABRICATION.
2. THIS DESIGN ASSUMES THAT THE SITE WILL BE PREPARED BY THE OWNER AS REQUIRED TO MEET ALL TOLERANCES OF THE PROPOSED ARRAY
3. LOCATION OF ALL UNDERGROUND UTILITIES SHOWN HEREON ARE APPROXIMATE AND ARE BASED ON THE FIELD LOCATION OF ALL VISIBLE STRUCTURES SUCH AS CATCH BASINS, MANHOLES, WATER GATES, ETC. AND COMPILING INFORMATION FROM PLANS SUPPLIED BY OTHERS
4. THIS IS NOT A SURVEY. ALL ELEVATIONS, DIMENSIONS, AND INFORMATION ON THIS SHEET IS FOR REFERENCE ONLY
5. EOR NOTIFICATION AND APPROVAL REQUIRED FOR CONDITIONS WHERE PIER IS WITHIN 2'-0" OF UNDERGROUND UTILITIES MEASURED FROM NEAREST FACE OF PIER TO FACE OF UTILITY.
6. FINAL FOUNDATION LOCATIONS ARE SUBJECT TO FIELD SURVEY AND VERIFICATIONS OF EXISTING UTILITIES, BY OTHERS.

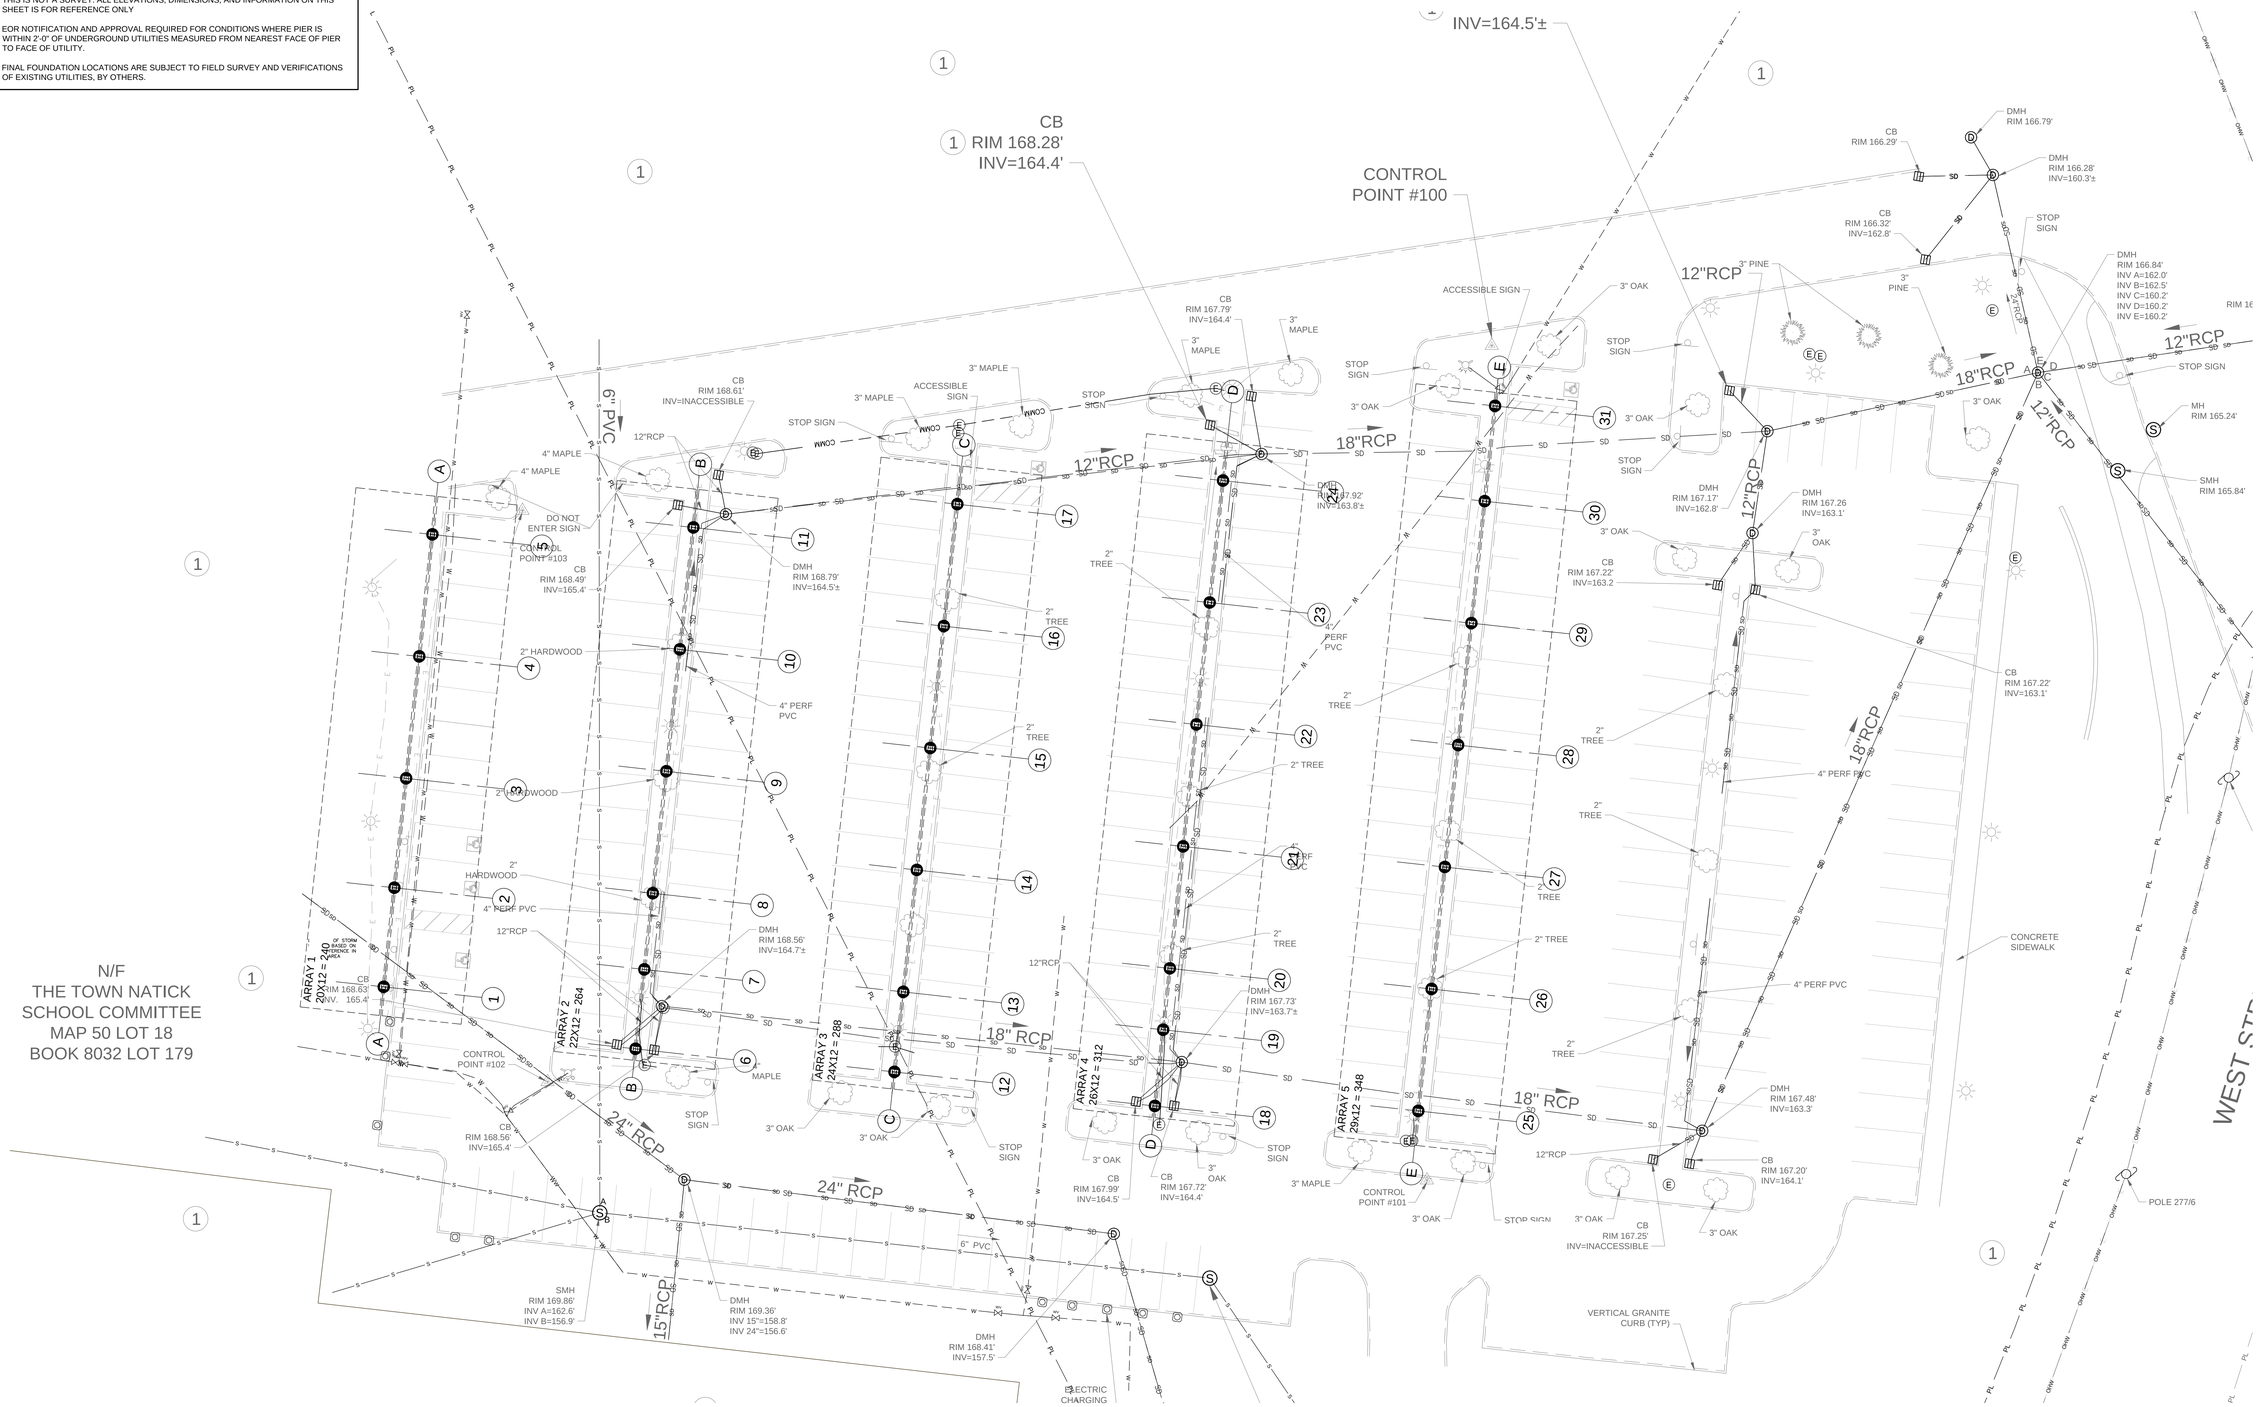

1 FOUNDATION PLAN

SCALE: 1/16" = 1'-0"

0 10' 20'

AMERESCO

SUNPOWER®

102 WEST 38TH STREET, 7TH FLOOR,
NEW YORK, NY 10018
T. 212 219 0920

PROJECT # : 12023

THIS DRAWING AND ALL THE INFORMATION CONTAINED HEREIN IS THE INTELLECTUAL PROPERTY OF SUNPOWER CORPORATION AND IS LOANED FOR SOLE USE OF THE PROJECT LOCATED IN:
15 WEST STREET, NATICK, MA - 01760
AND MUST BE RETURNED TO SUNPOWER CORPORATION WITH SUNPOWER CORPORATION. THIS DRAWING MAY NOT BE COPIED, REVISED, DISCLOSED, DISTRIBUTED OR USED FOR ANY OTHER PURPOSE WITHOUT THE PRIOR WRITTEN CONSENT OF SUNPOWER CORPORATION.

kpff

3131 Camino Del Rio North, Suite 1080
San Diego, California 92108
(619) 521-8500 Fax (619) 521-8581

KPFF Job # : 19000070

NOT FOR CONSTRUCTION

PROJECT TITLE: NATICK HIGH SCHOOL

PROJECT ADDRESS: 15 WEST STREET
NATICK, MASSACHUSETTS, 01760

SHEET TITLE: FOUNDATION PLAN

ISSUED SET / REVISIONS

SYM	DESCRIPTION	DATE
1	90% IFP	06/19/2019
2	90% IFP R.1	06/20/2019
3		06/20/2019

DESIGNED BY : SUNPOWER
DRAWN BY : KS
CHECKED BY : -
APPROVED BY : -
ORIGINAL SHEET SIZE: 30" x 42"
SCALE: 0 ½" 1"

DWG NO.
PV-016

COPYRIGHT
SUNPOWER ALL
RIGHTS RESERVED